PROFILE

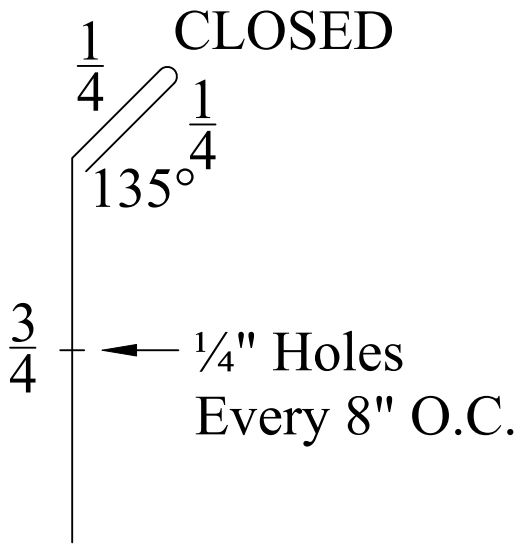

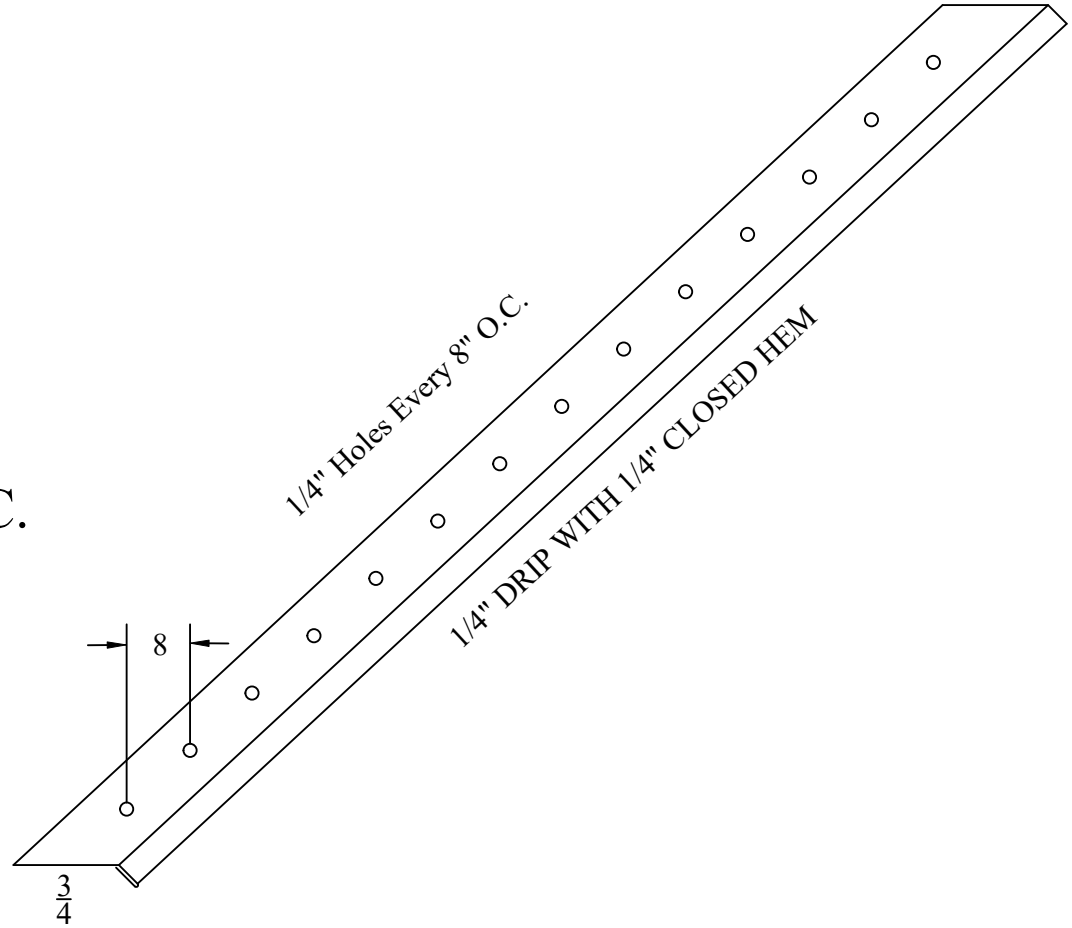

ALL DIMENSIONS ARE IN INCHES

CHENEY FLASHING

12100 Baltimore Ave.
Suite 4
Beltsville, MD 20705
Phone: (301) 931-2556
Fax: (301) 931-2559
info@cheneyflashing.com

REVISION	DESCRIPTION	DATE
00	RELEASE	XX/XX/XX

COMPANY:	XXXXX XXXXX
PROJECT:	XXXXX XXXXX
ARCHITECT:	XXXXX XXXXX

MATERIAL: 26 GAUGE STAINLESS STEEL			SCALE: N.T.S.
DRAWN BY: JMW	APPROVED BY: XXX	QUOTE #: XXXX	PURCHASE ORDER #: XXXX
DETAIL/PROFILE/PART #(S): TERM BAR WITH HEMMED CAULK CUP		TYPE: TERM BAR	
FILE NAME: XXXX/XX/XX_XXXXXXXXX_Rev 00		REV: 00	SHEET: 01